CLASS OF WORK	ADDRESS	NUMBER OF CARDS	DATE	DESCRIPTION	DIST
2	320 ROMA NE	11/35	2/78	FOUND (2BR DUP)	

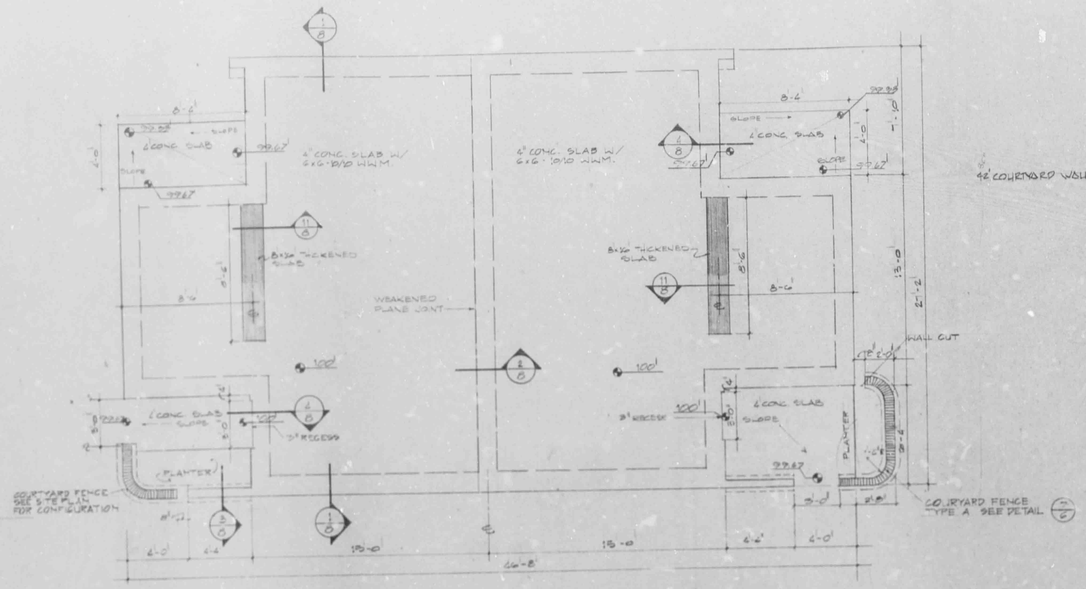

FOUNDATION PLAN - TWO BEDROOM DUPLEX SCALE: 1/4"=1'-0"

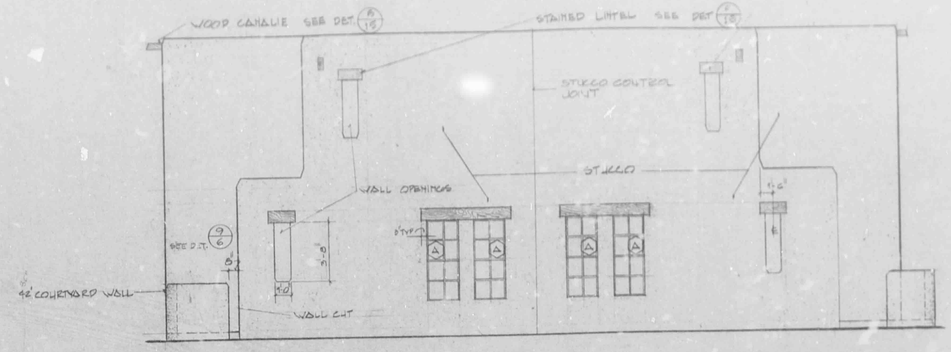

FRONT ELEVATION SCALE 1/4"=1'-0"

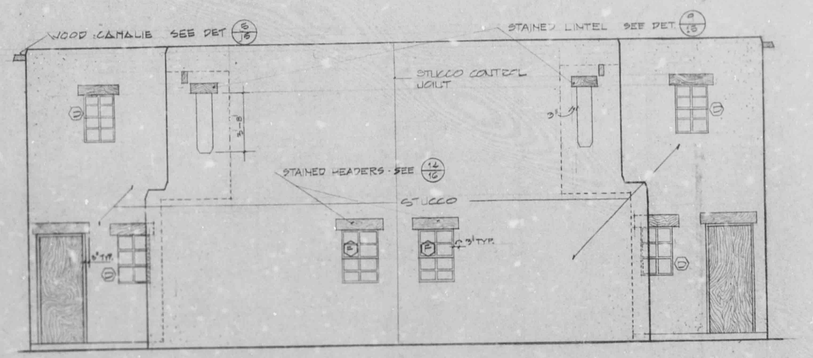

REAR ELEVATION SCALE 1/4"=1'-0"

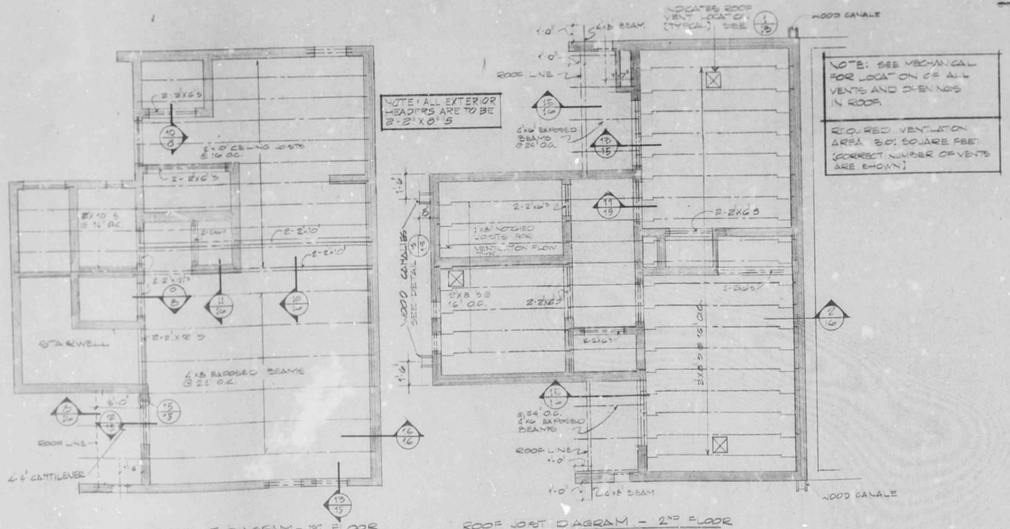

CEILING JOIST DIAGRAM - 1ST FLOOR ROOF JOIST DIAGRAM - 2ND FLOOR

JOIST DIAGRAM - TWO BEDROOM DUPLEX SCALE: 1/8"=1'-0"

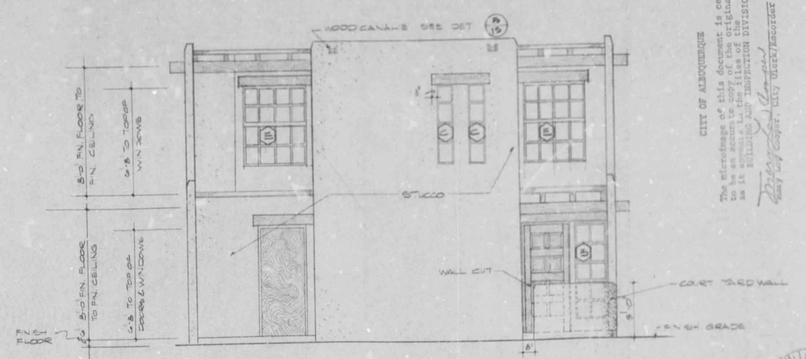

SIDE ELEVATION SCALE 1/4"=1'-0"

TWO BEDROOM DUPLEX

CITY OF ALBUQUERQUE

The Microfilming of this document is certified to be an authentic copy of the original document as it appeared in the City of Albuquerque BUILDING AND INSPECTION DIVISION

City Engineer CITY USER/RECORDER

MITCHELL & WRIGHT ARCHITECTS

PROJECT

SHEET TITLE

DRAWN BY

CITY OF ALBUQUERQUE

CLASS OF WORK	ADDRESS	NUMBER OF CARDS	DATE	DESCRIPTION
2	320 ROMA NE	18/35	2/78	FOUND

DIST

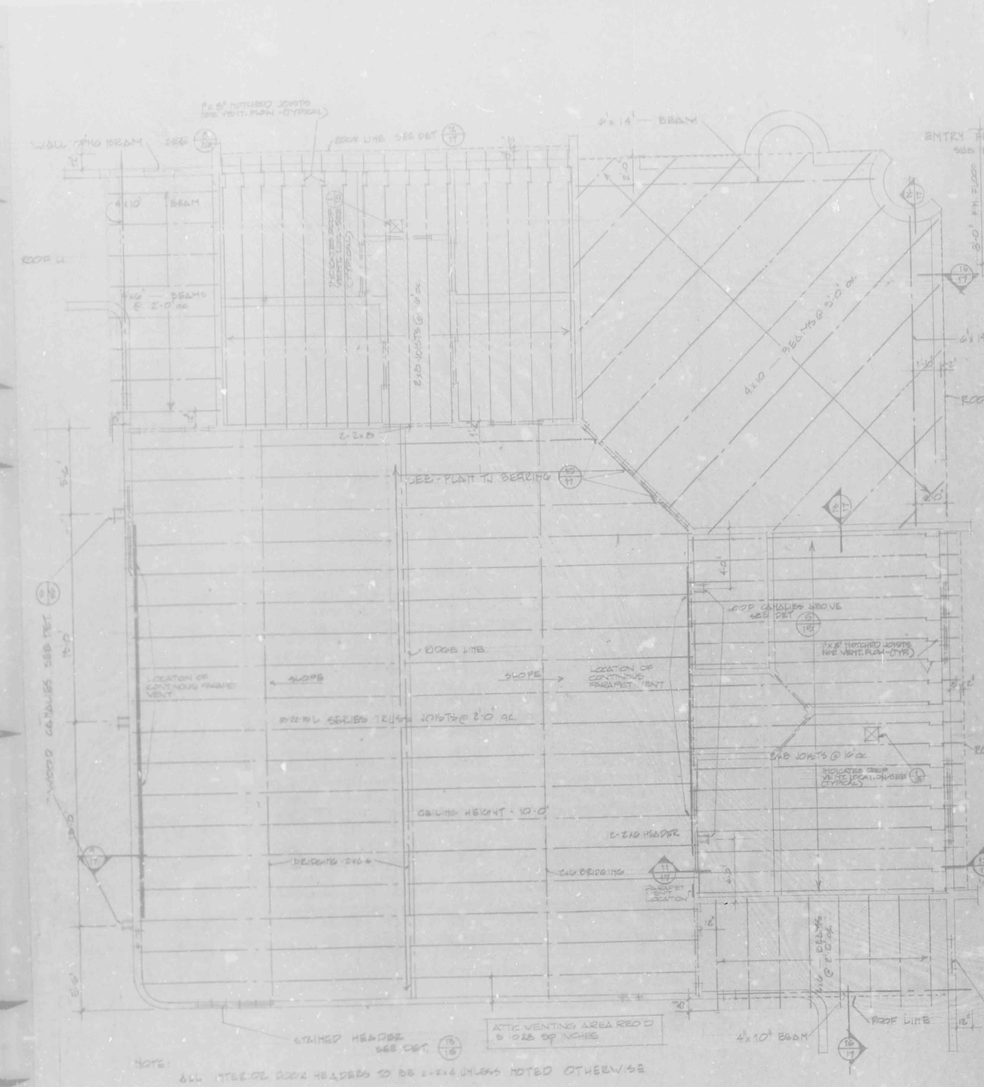

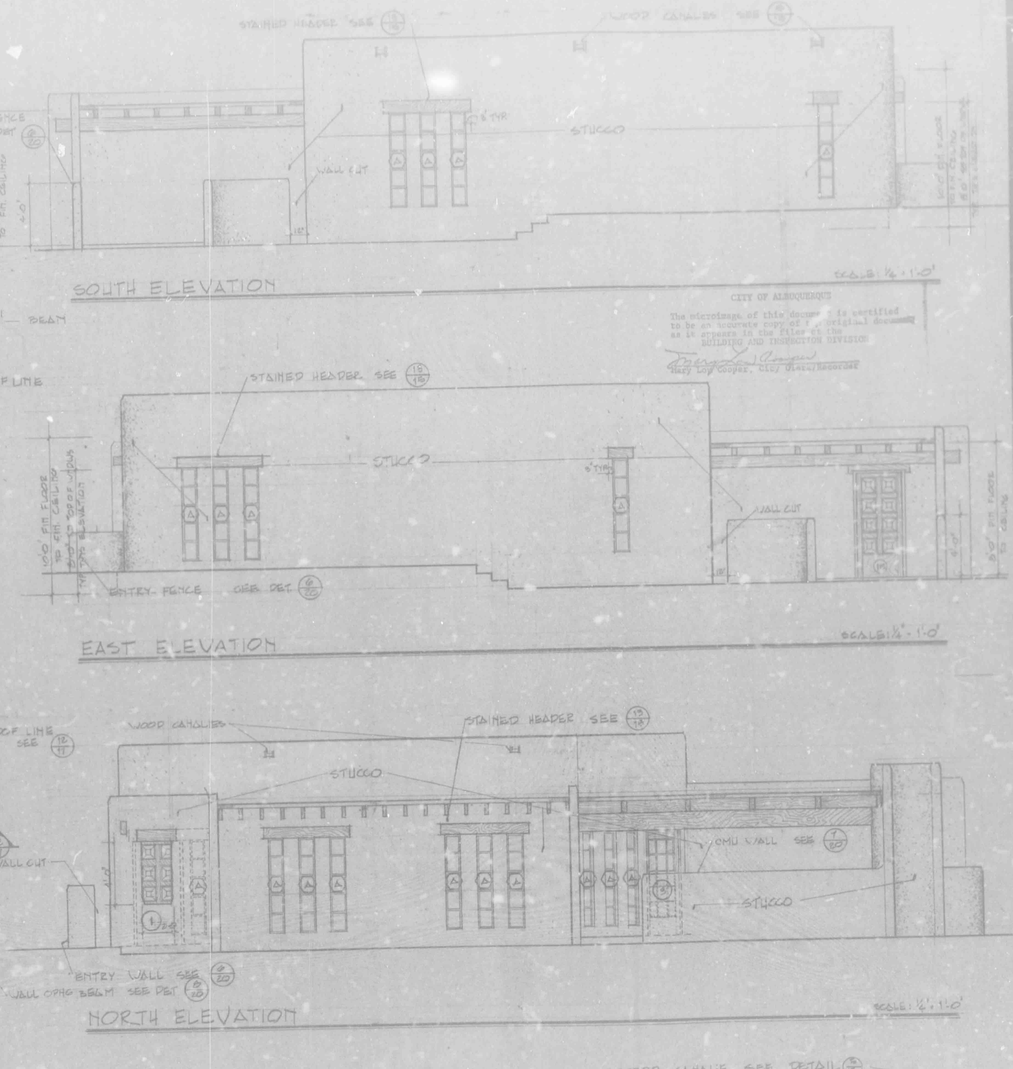

CITY OF ALBUQUERQUE

The microimage of this document is certified to be an accurate copy of the original document as it appears in the files of the BUILDING AND INSPECTION DIVISION

Peggy J. Cooper
Peggy J. Cooper, City Clerk/Recorder

MITCHELL & WRIGHT ARCHITECTS

PROJECT: CAMINO EL VALLE

SHEET TITLE

18

A-1

22" 17" 11" 8.5"