CLASS OF WORK	ADDRESS	NUMBER OF CARDS	DATE	DESCRIPTION	DIST
3	320 ROMA NE	14/35	2/78	FOUND 4 BR DUP	

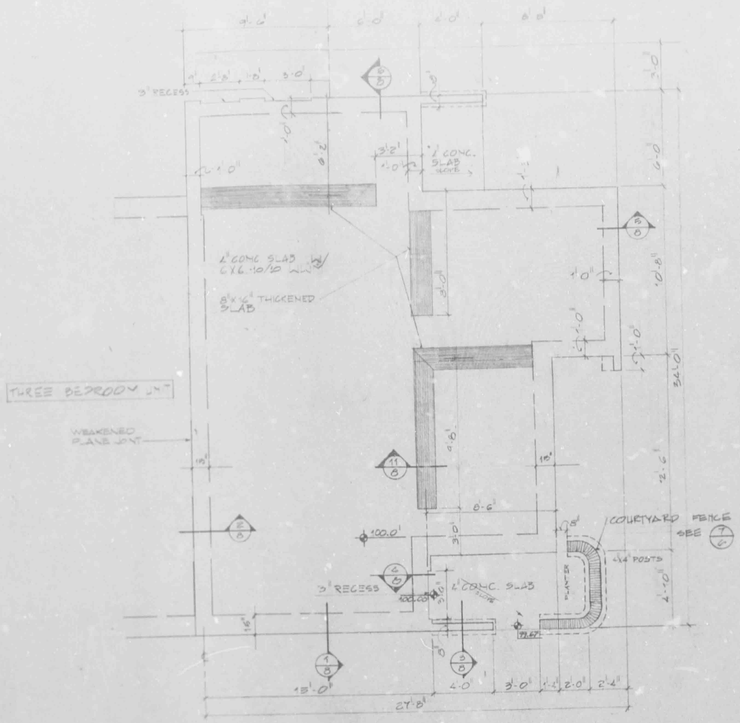

FOUNDATION PLAN - FOUR BEDROOM DUPLEX SCALE: 1/4"=1'-0"

SEE THREE BEDROOM DUPLEX FOR COMPLETION

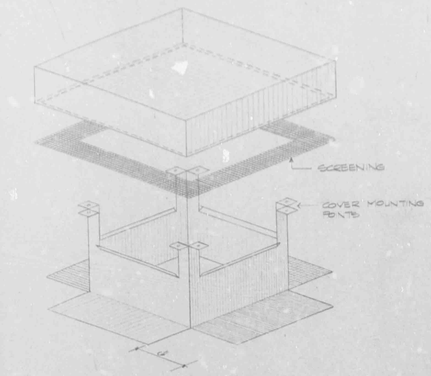

ROOF VENT ISOMETRIC

SCALE: 12"=1'-0"

NOTE: ALL ROOF VENTS TO BE PAINTED BLACK.

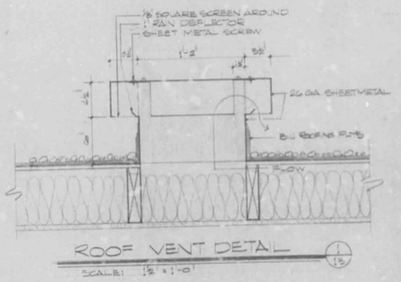

ROOF VENT DETAIL 13/19

SCALE: 1½"=1'-0"

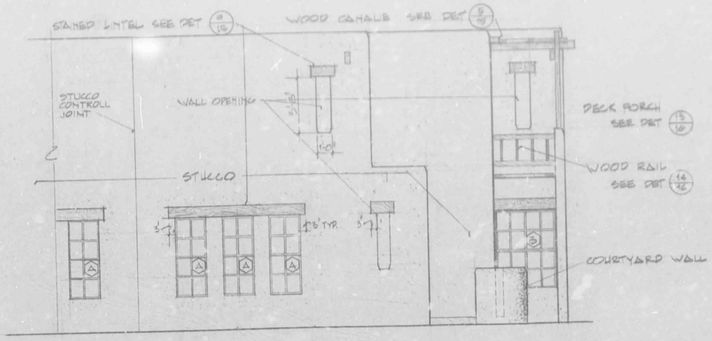

FRONT ELEVATION SCALE: ¼"=1'-0"

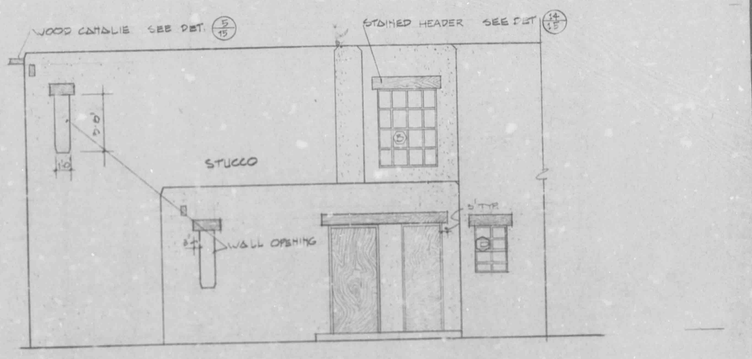

REAR ELEVATION SCALE: ¼"=1'-0"

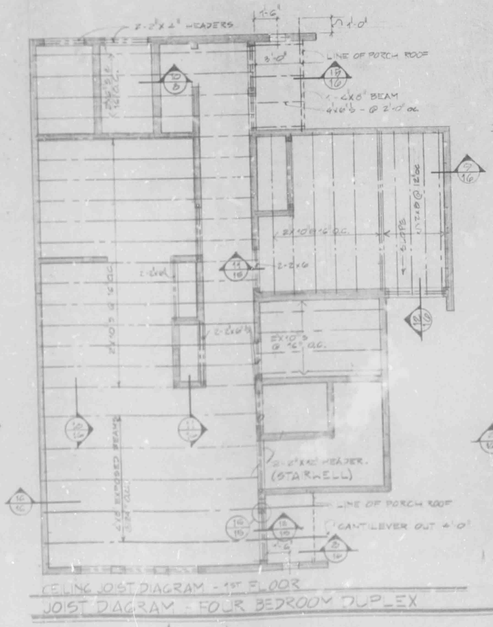

CEILING JOIST DIAGRAM - 1ST FLOOR

JOIST DIAGRAM - FOUR BEDROOM DUPLEX

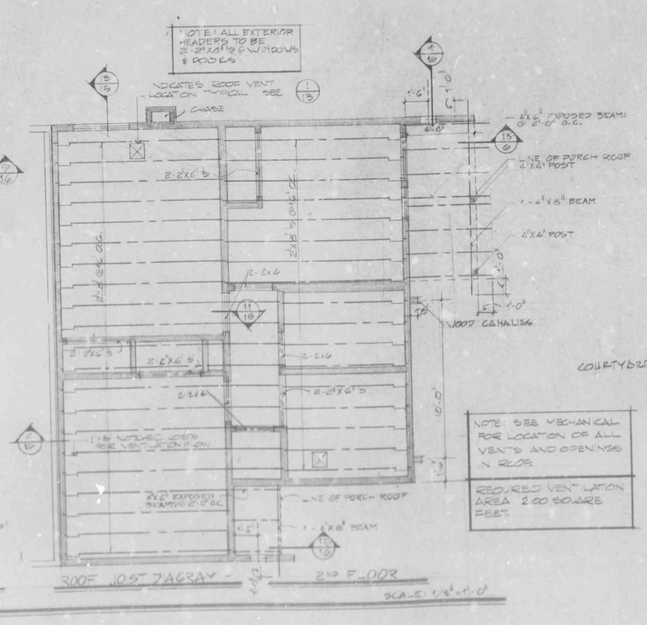

ROOF JOIST DIAGRAM - 2ND FLOOR

SCALE: ¼"=1'-0"

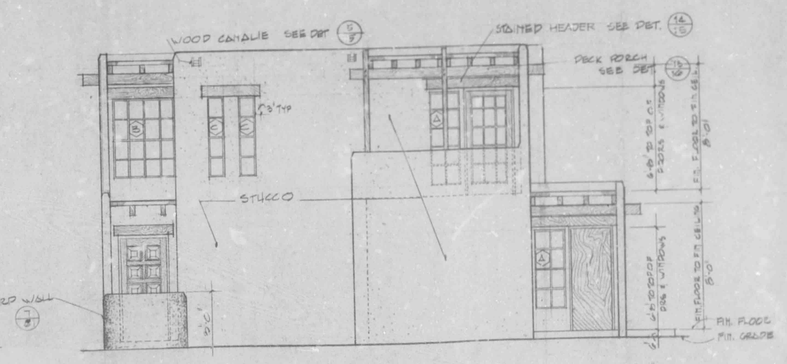

SIDE ELEVATION SCALE: ¼"=1'-0"

CITY OF ALBUQUERQUE

This microimage of this document is certified to be an accurate copy of the original document as it appears in the files of the BUILDING AND INSPECTION DIVISION

Mary Lee Cooper, City Clerk/Recorder

ISSUED MAY 5 1974 BUILDING INSPECTION

MITCHELL & WRIGHT ARCHITECTS

PROJECT

SHEET TITLE

DRAWN BY

22" 17" 11" 8.5"

12 22" A-8

CITY OF ALBUQUERQUE