CLASS OF WORK	ADDRESS	NUMBER OF CARDS	DATE	DESCRIPTION
2	320 ROMA NE	20/35	2/78	SCH & DET

DIST

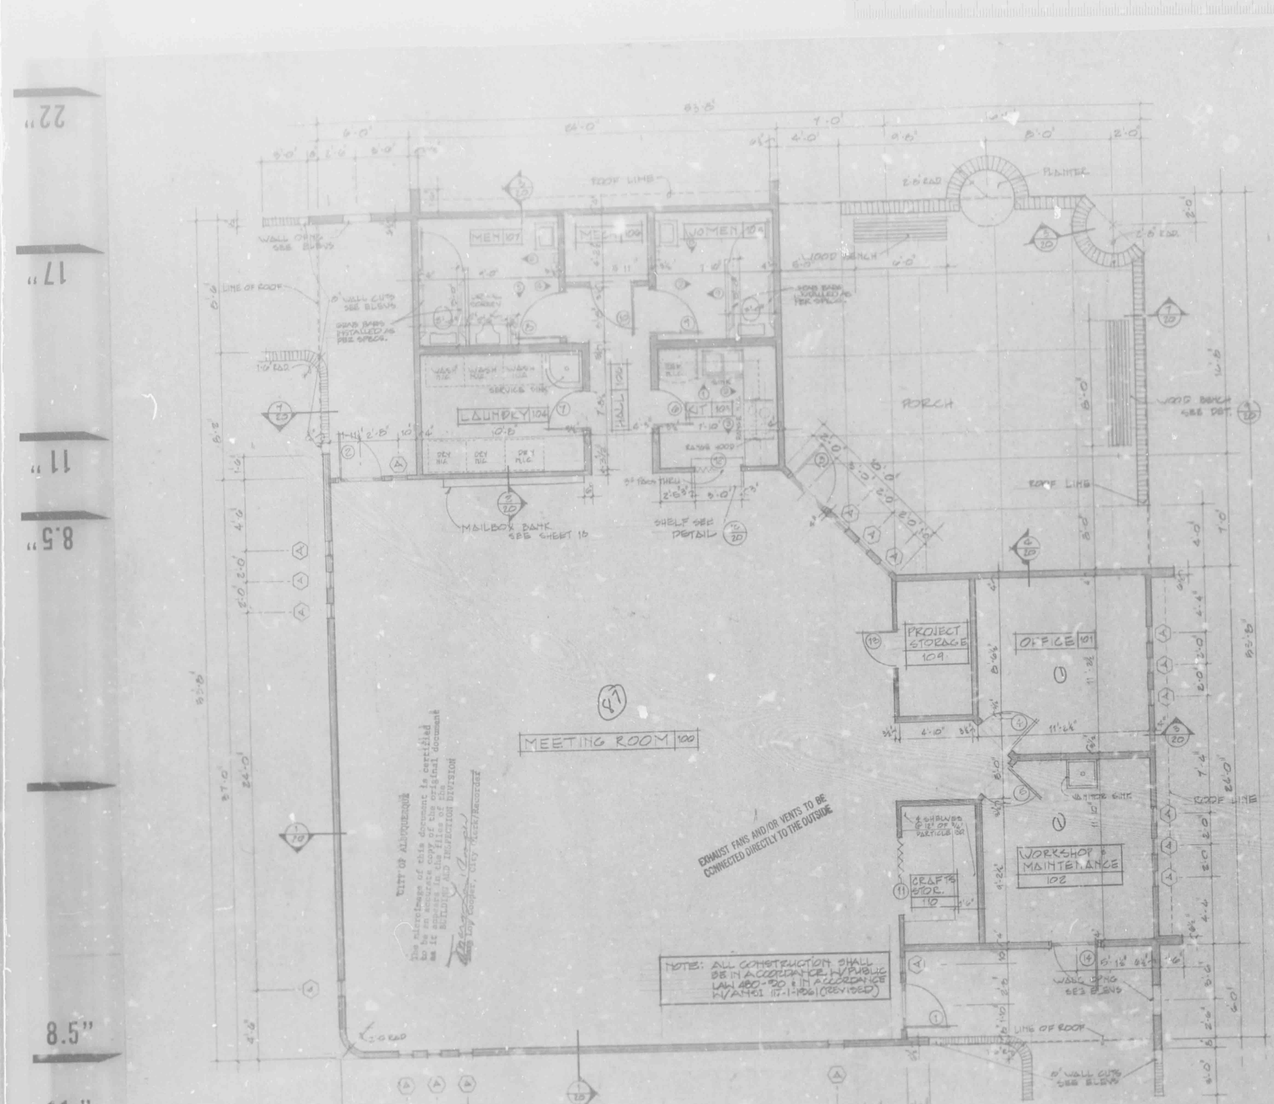

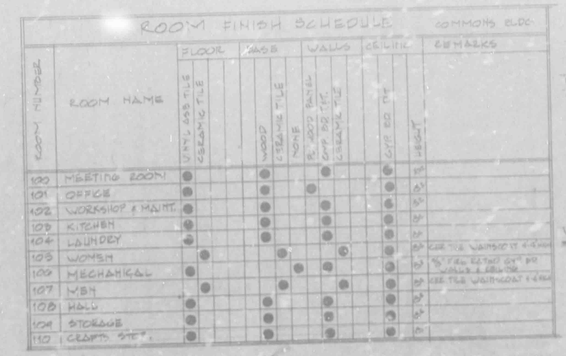

ROOM FINISH SCHEDULE

ROOM NUMBER	ROOM NAME	FLOOR: VINYL ASB TILE	FLOOR: CERAMIC TILE	BASE: WOOD	BASE: CERAMIC TILE	BASE: NONE	WALLS: PL. ASPT PAINT	WALLS: CERAMIC TILE	CEILING: GYP BD T.C.	CEILING: GYP BD PAINT	CEILING: HEIGHT	REMARKS
100	MEETING ROOM	●		●			●		●		9'-0"	
101	OFFICE	●		●			●		●		9'-0"	
102	WORKSHOP & MAINT.	●		●			●		●		9'-0"	
103	KITCHEN	●		●			●		●		9'-0"	
104	LAUNDRY	●		●			●		●		9'-0"	
105	WOMEN		●		●			●		●	9'-0"	SEE TILE WAINSCOT ELEVS
106	MECHANICAL	●		●			●		●		9'-0"	6" FRP EXTND OVR PL. BASE & BEHIND
107	MEN		●		●			●		●	9'-0"	SEE TILE WAINSCOT ELEVS
108	HALL	●		●			●		●		9'-0"	
109	STORAGE	●		●			●		●		9'-0"	
110	CRAFTS STOR.	●		●			●		●		9'-0"	

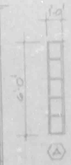

WINDOW SCHEDULE
SCALE: 1/2"

DOOR SCHEDULE

DOOR NUMBER	SIZE	DOOR TYPE	FRAME	THRESHOLD	OPENING	REG'S PVT.	REMARKS
1	3'0" x 6'8" x 1 3/4"	TYPE A	WOOD	SAT MTL	3'0" x 6'8"		
2	3'0" x 6'8" x 1 3/4"	TYPE D					
3	3'0" x 6'8" x 1 3/4"	TYPE C					
4	2'8" x 6'8" x 1 3/4"	TYPE D					
5	2'8" x 6'8" x 1 3/4"	TYPE B					
6	2'8" x 6'8" x 1 3/4"	TYPE F					
7	2'8" x 6'8" x 1 3/4"	TYPE A					
8	3'0" x 6'8" x 1 3/4"						
9	3'0" x 6'8" x 1 3/4"						
10	3'0" x 6'8" x 1 3/4"						
11	6'0" x 6'8"						BIFOLDERS W/ DOOR
12	3'0" x 6'8"						
13	2'8" x 6'8" x 1 3/4"						
14	3'0" x 6'8" x 1 3/4"						

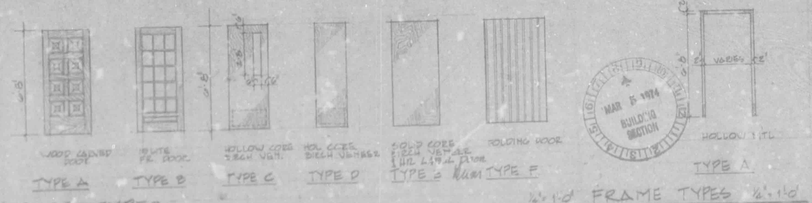

COMMONS BLDG. 1ST. FLOOR
COMMON AREA USE BY PROJECT: INDOOR & NET

SPACE DESCRIPTION	ROOM NO.	NET SQ. FT.	OUTDOOR USE AREAS		NET SQ. FT.	GROSS SQ. FT.
MEETING ROOM	100	1215	PORCH	104	815	
OFFICE	101	162.0		109	618	
CRAFTS STOR.	110	66.6	TOTAL NET			1433
KITCHEN	103	160.0	BASE			91.1
WOMEN	105	96.0				140
MEN	107	96.0	TOTAL GROSS			2787
HALL	108	78	TOTAL			
WORKSHOP & MAINT.	102	1501.5				
STOR. 109			GROSS AREA			2142.6

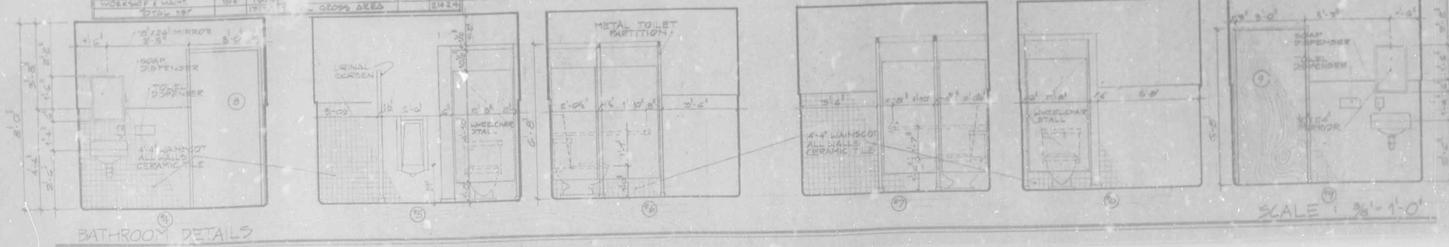

NOTE: HANDICAPPED EQUIPMENT, SIZES & INSTALLATION SHALL BE IN COMPLIANCE WITH PUBLIC LAW 80-480.

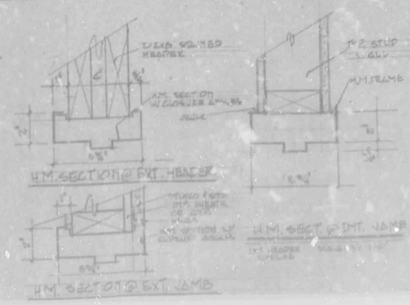

MITCHELL & WRIGHT ARCHITECTS PROJECT

SHEET TITLE

CITY OF ALBUQUERQUE