2	320 ROMA NE	8/35	2/78	STRUCTURAL PL
CLASS OF WORK	ADDRESS	NUMBER OF CARDS	DATE	DESCRIPTION

DIST

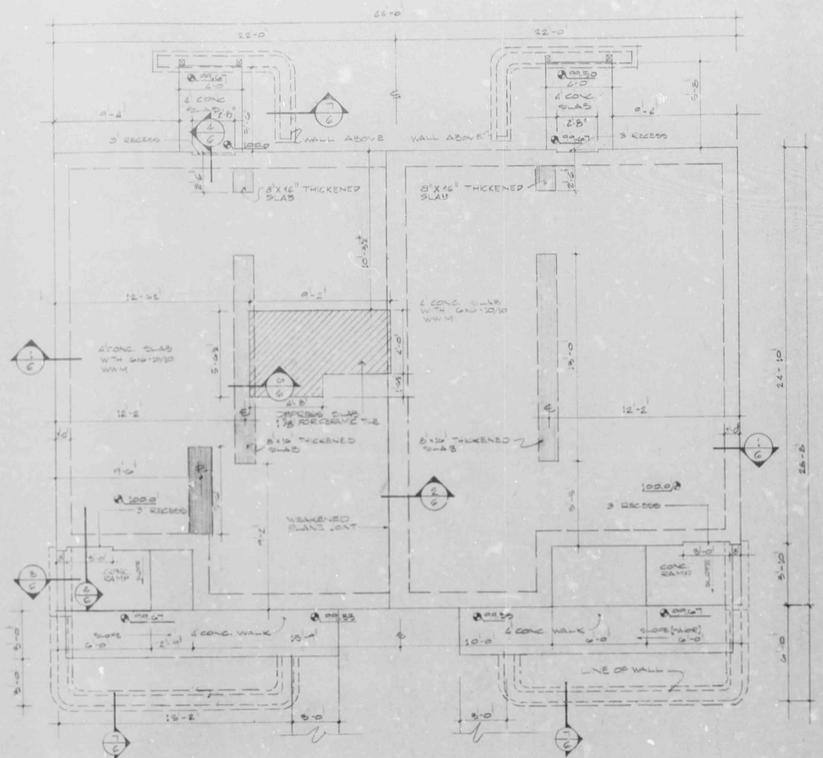

FOUNDATION PLAN - ONE BEDROOM DUPLEX SCALE: 1/2" = 1'-0"

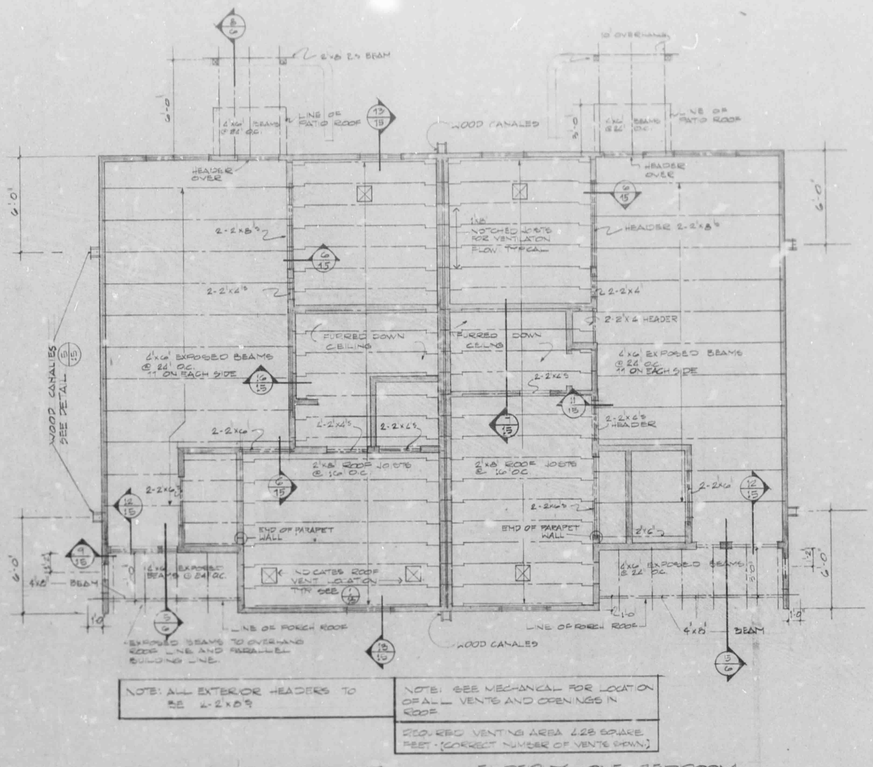

ROOF FRAMING PLAN - ONE BEDROOM DUPLEX SCALE: 1/4" = 1'-0"

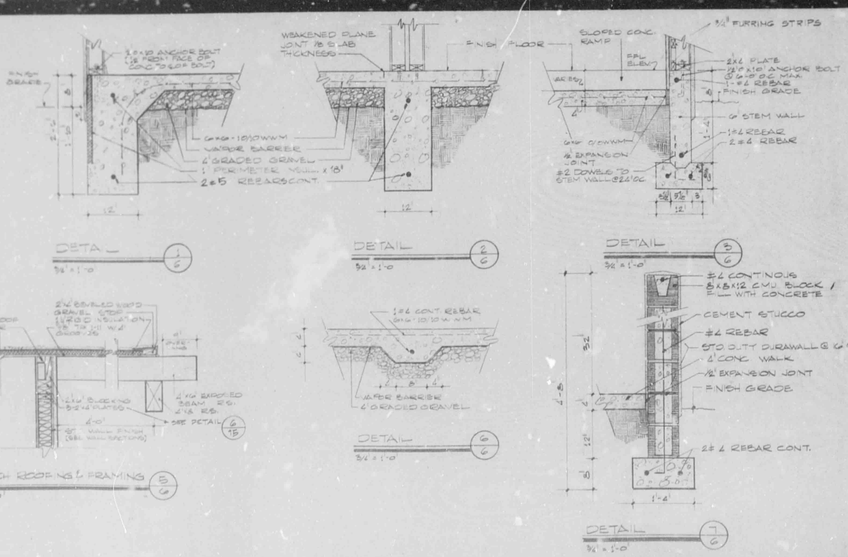

CITY OF ALBUQUERQUE

The microimage of this document is certified to be an accurate copy of the original document as it appears in the files of the BUILDING AND INSPECTION DIVISION

Mary Lou Cooper, City Clerk/Recorder

CITY OF ALBUQUERQUE

MITCHELL & WRIGHT ARCHITECTS

PROJECT

SHEET TITLE

DRAWN BY

DATE

PLACE

A-1

8.5" 11" 17" 22"