2	320 ROMA NE	24/35	2/78	IRRIGATION
CLASS OF WORK	ADDRESS	NUMBER OF CARDS	DATE	DESCRIPTION

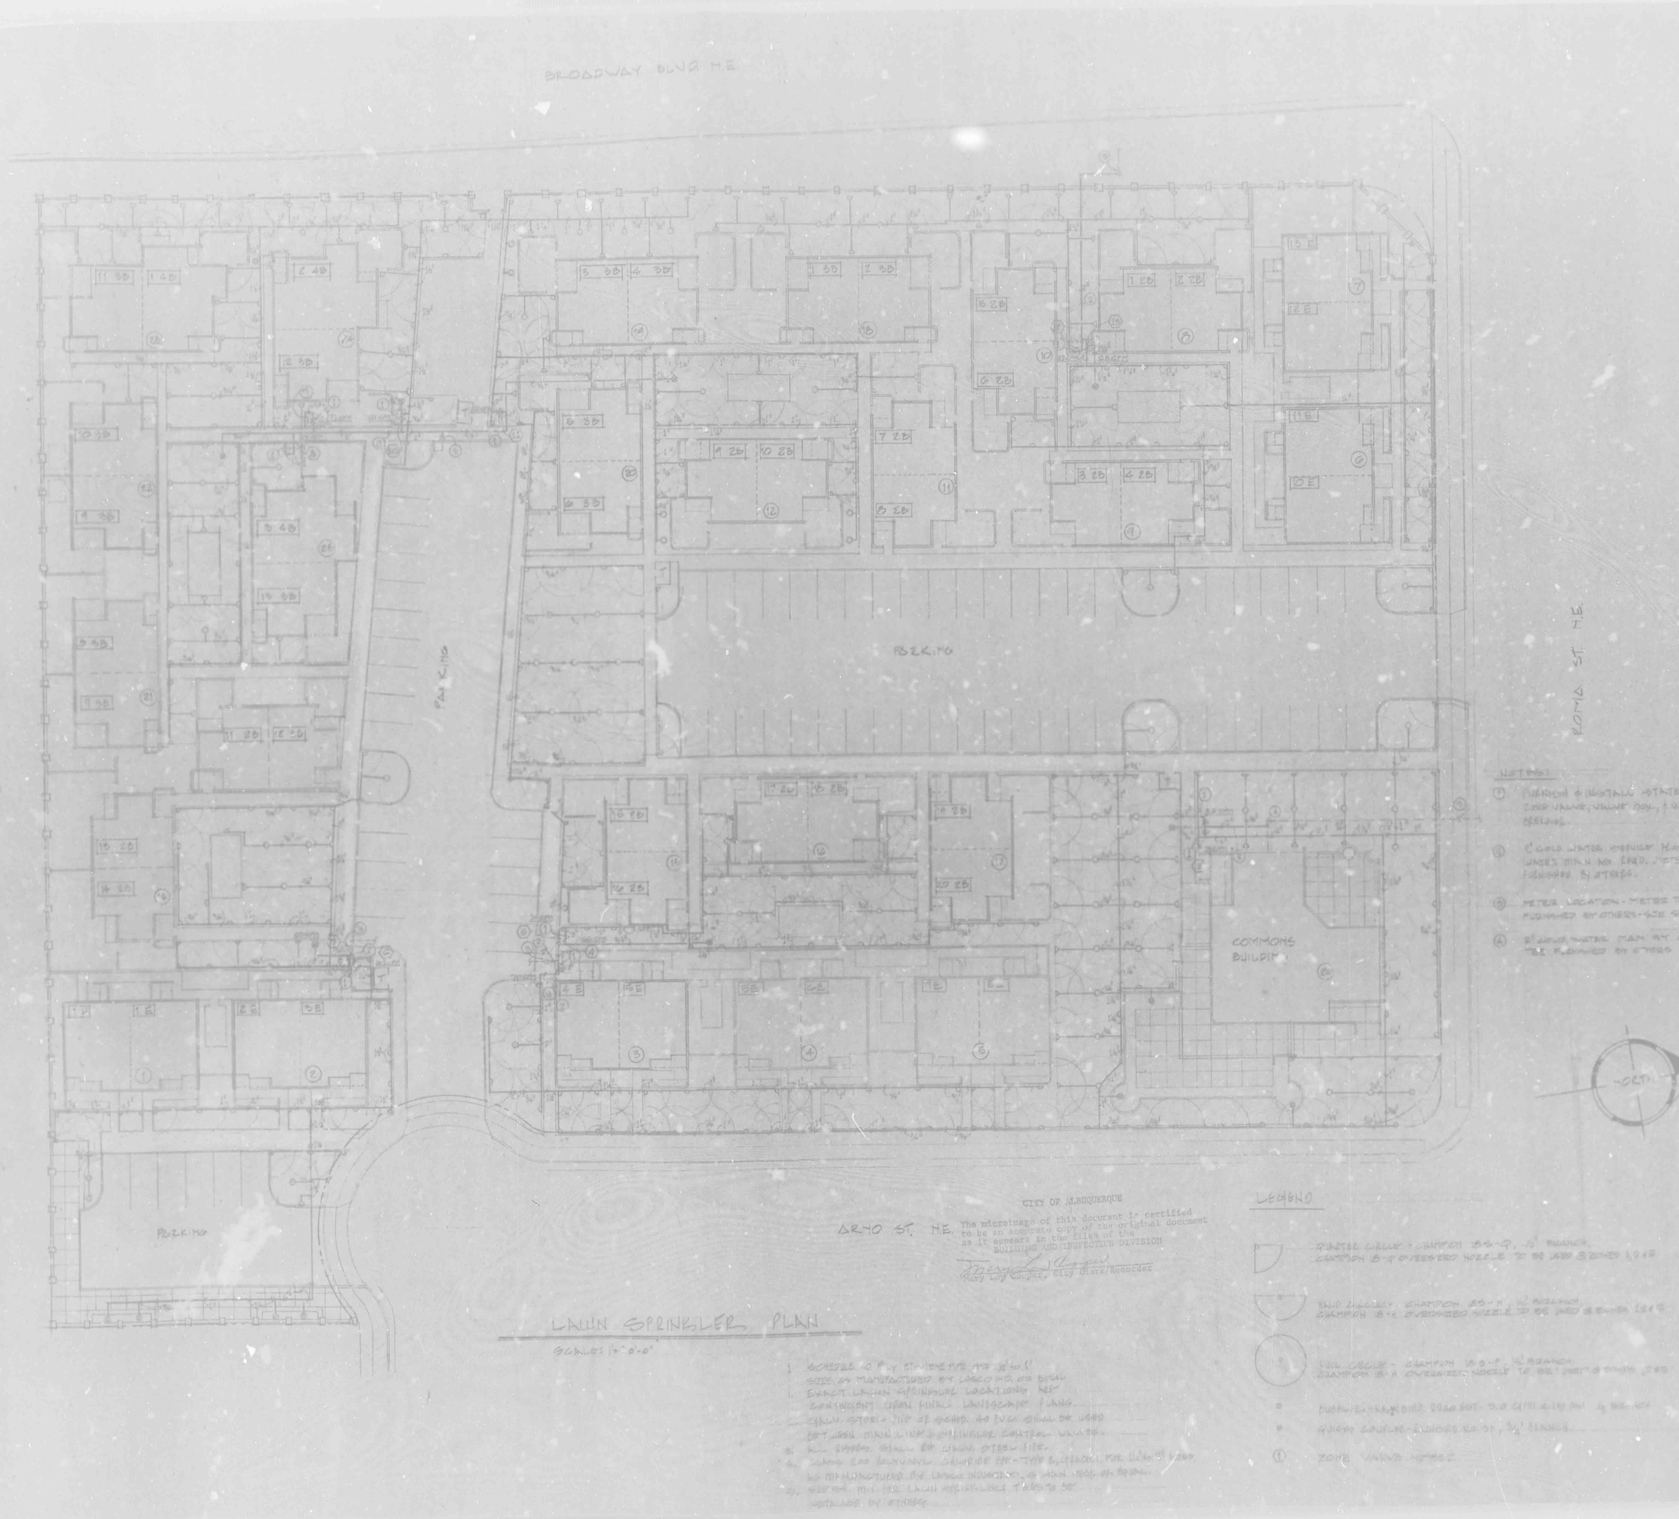

MITCHELL & WRIGHT ARCHITECTS PROJECT

SHEET TITLE

CITY OF ALBUQUERQUE