CLASS OF WORK	ADDRESS	NUMBER OF CARDS	DATE	DESCRIPTION
2	320 ROMA NE	7/35	2/78	LANDSCAPE

DIST

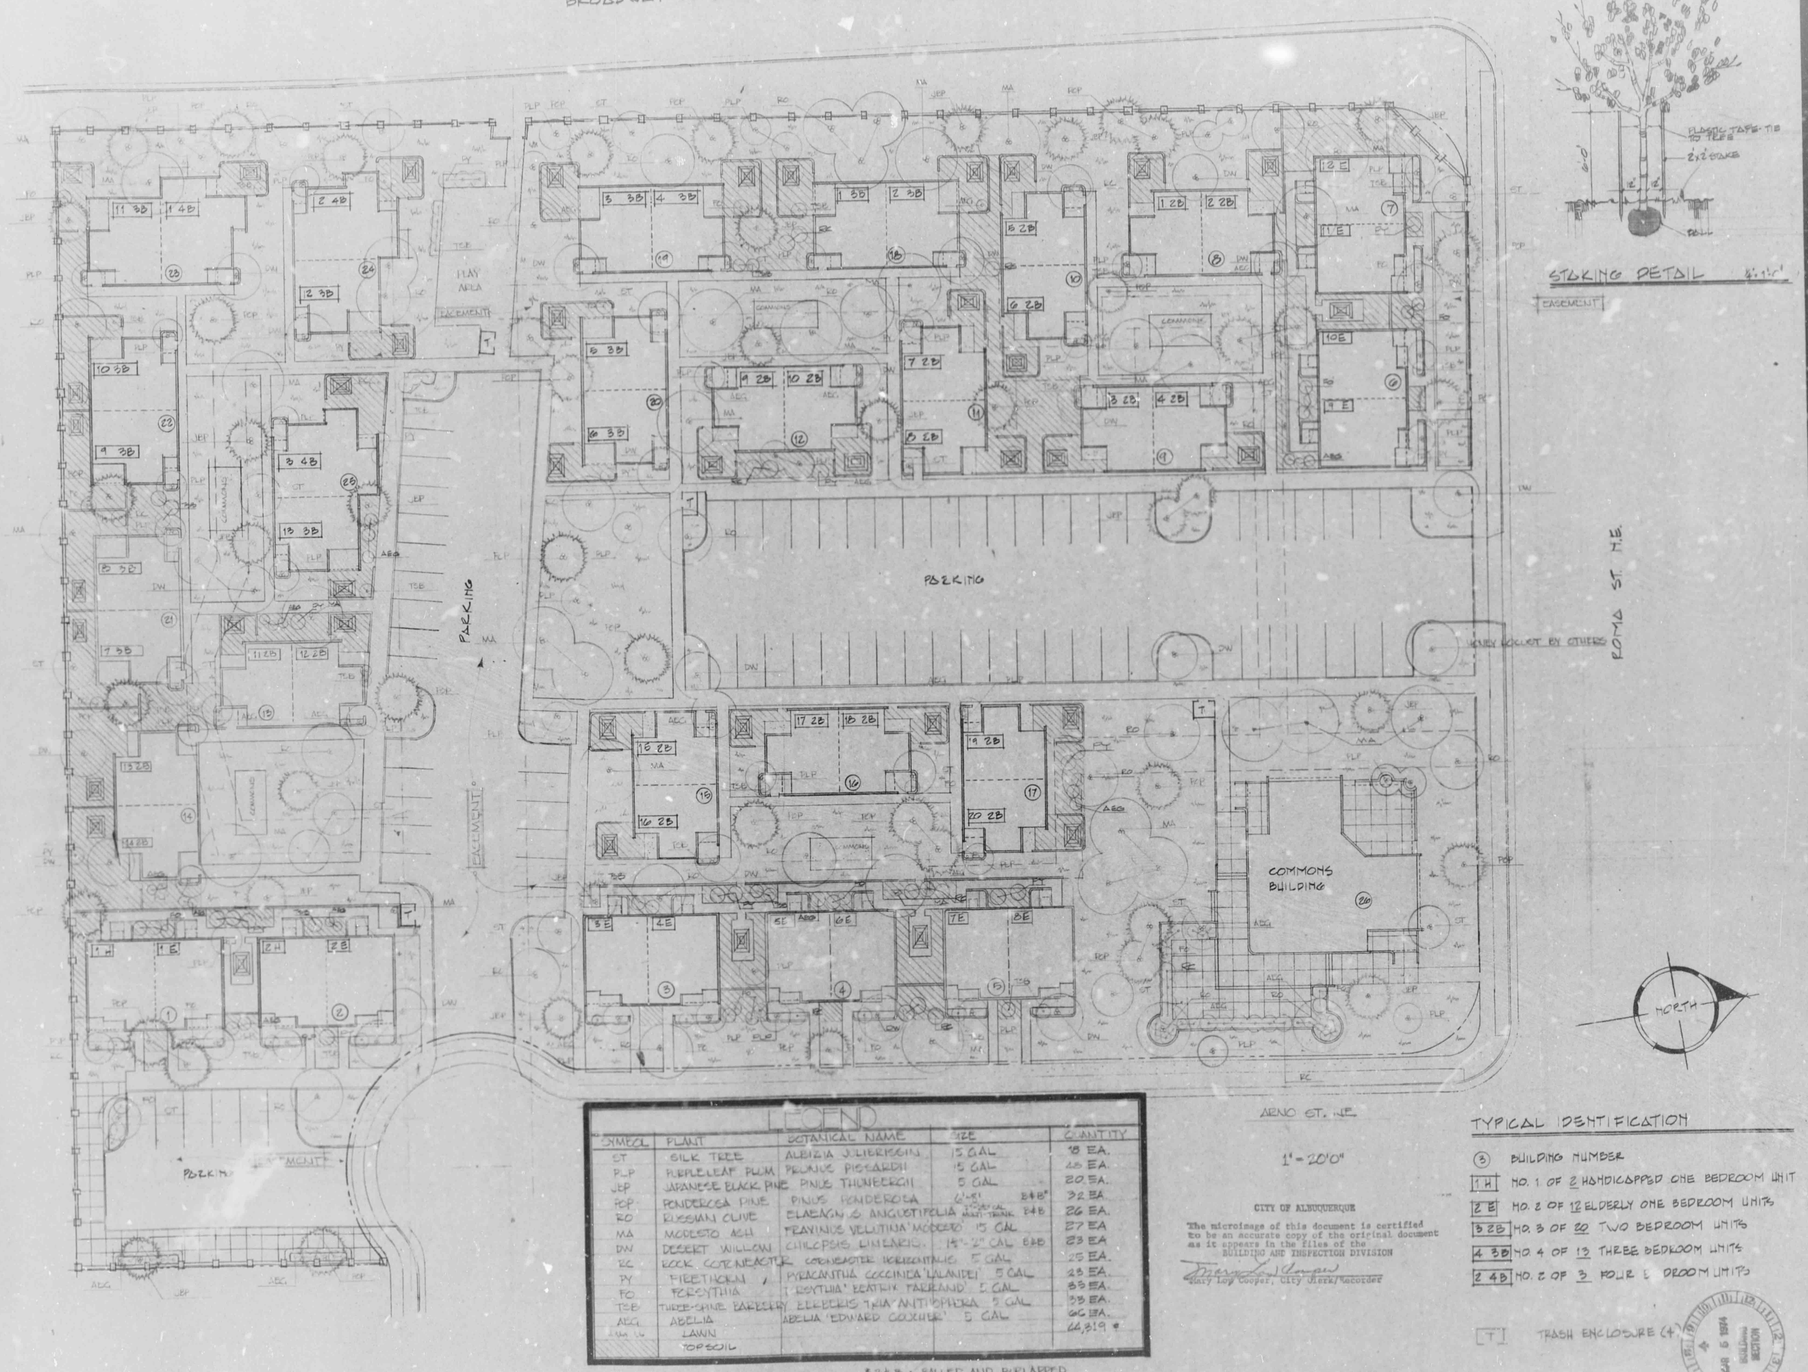

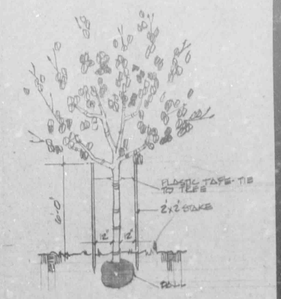

LEGEND

SYMBOL	PLANT	BOTANICAL NAME	SIZE	QUANTITY
ST	SILK TREE	ALBIZIA JULIBRISSIN	15 GAL	18 EA.
PLP	PURPLELEAF PLUM	PRUNUS PISSARDII	15 GAL	18 EA.
JEP	JAPANESE BLACK PINE	PINUS THUNBERGII	5 GAL	20 EA.
PDP	PONDEROSA PINE	PINUS PONDEROSA	6'-8' B&B	32 EA.
RO	RUSSIAN OLIVE	ELAEAGNUS ANGUSTIFOLIA	15 GAL B&B	26 EA.
MA	MODESTO ASH	FRAXINUS VELUTINA 'MODESTO'	15 GAL	27 EA
DW	DESERT WILLOW	CHILOPSIS LINEARIS	15'-2" CAL B&B	23 EA
RC	ROCK COTONEASTER	COTONEASTER HORIZONTALIS	5 GAL	25 EA.
PY	FIRETHORN	PYRACANTHA COCCINEA 'LALANDEI'	5 GAL	25 EA.
FO	FORSYTHIA	FORSYTHIA 'BEATRIX FARRAND'	5 GAL	35 EA.
TSB	THREE-SHINE BARBERRY	BERBERIS THU'A 'ANTI-OPHELIA'	5 GAL	33 EA.
AEG	ABELIA	ABELIA 'EDWARD GOUCHER'	5 GAL	66 EA.
	LAWN			44,819 ±
	TOPSOIL			

*B&B : BALLED AND BURLAPPED

ARNO ST. N.E.

1" = 20'-0"

CITY OF ALBUQUERQUE

The microimage of this document is certified to be an accurate copy of the original document as it appears in the files of the BUILDING AND INSPECTION DIVISION

Mary Lou Cooper, City Clerk/Recorder

TYPICAL IDENTIFICATION

(3)	BUILDING NUMBER
1H	NO. 1 OF 2 HANDICAPPED ONE BEDROOM UNIT
2E	NO. 2 OF 12 ELDERLY ONE BEDROOM UNITS
3 2B	NO. 3 OF 20 TWO BEDROOM UNITS
4 3B	NO. 4 OF 12 THREE BEDROOM UNITS
2 4B	NO. 2 OF 3 FOUR BEDROOM UNITS
T	TRASH ENCLOSURE (4)

MAR 6 1984 BUILDING SECTION

MITCHELL & WRIGHT ARCHITECTS

PROJECT MARTINEZTOWN HOUSING

SHEET TITLE LANDSCAPE PLAN

DRAWN BY S.M.

DATE FEB. 1/21/74

CITY OF ALBUQUERQUE