CLASS OF WORK	ADDRESS	NUMBER OF CARDS	DATE	DESCRIPTION
2	320 ROMA NE	6/35	2/78	SITE DET

DIST

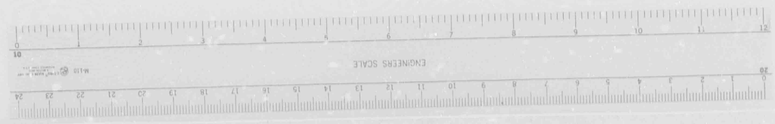

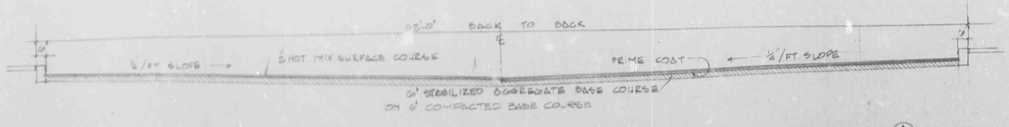

SECTION — NO SCALE (1/4)

DETAIL (G/2) DELEATED

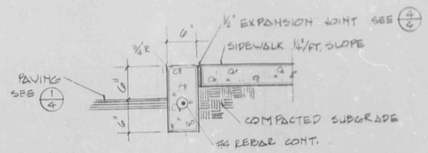

DETAIL 1"=1'-0" (1/4)

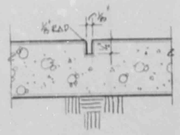

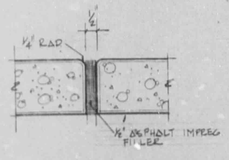

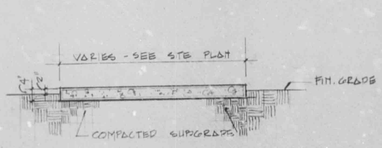

DETAIL NO SCALE (0/4)

CONTROL JOINT @ 4'-0" o.c. NO SCALE (3/4)

EXPANSION JOINT @ 50'-0" o.c. NO SCALE (4/4)

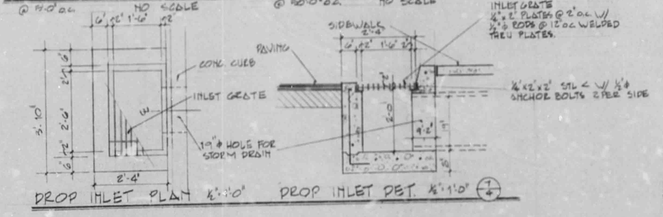

DROP INLET PLAN ½"=1'-0" DROP INLET DET. ½"=1'-0" (7/4)

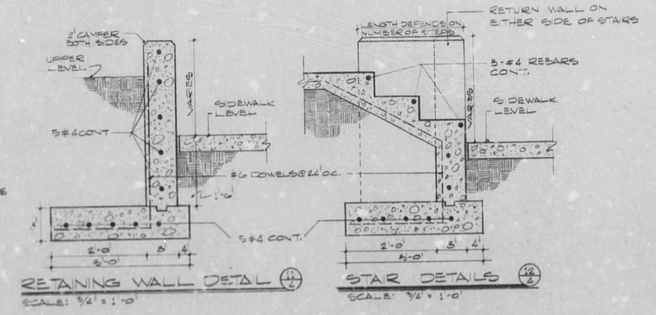

RETAINING WALL DETAIL (11/4) SCALE: ¾"=1'-0"

STAIR DETAILS (12/4) SCALE: ¾"=1'-0"

PAVING & SIDEWALK DETAILS

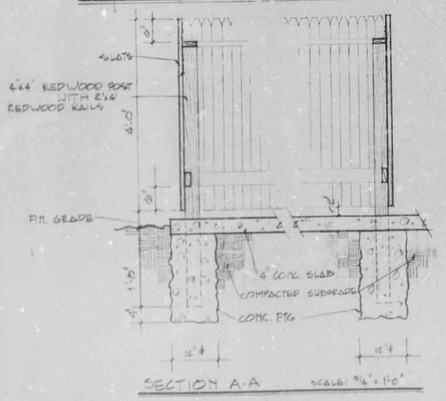

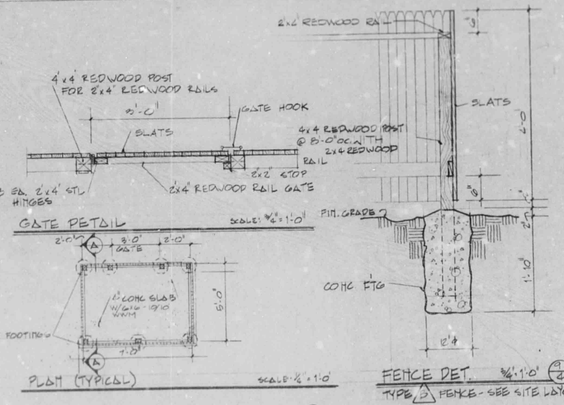

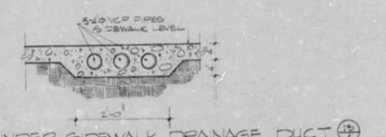

UNDER SIDEWALK DRAINAGE DUCT (13/4) SCALE: ¾"=1'-0"

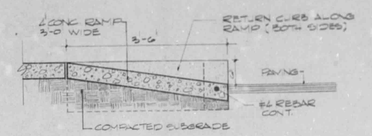

WHEELCHAIR RAMP DETAIL (14/4) SCALE: ¾"=1'-0"

GRAPESTAKE TRASH ENCLOSURE (8a/4)

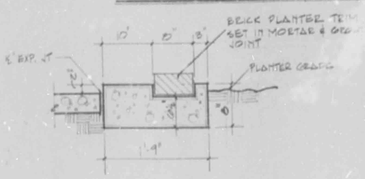

BRICK PLANTER TRIM DET (15/4) 1"=1'-0"

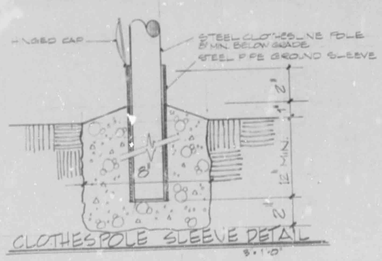

CLOTHESPOLE SLEEVE DETAIL 3"=1'-0"

CITY OF ALBUQUERQUE
The microimage of this document is certified to be an accurate copy of the original document as it appears in the files of the BUILDING AND INSPECTION DIVISION
Mary Lou Cooper, City Clerk/Recorder

MAR 5 1964 BUILDING SECTION

MITCHELL & WRIGHT ARCHITECTS
PROJECT
SHEET TITLE
DRAWN BY

CITY OF ALBUQUERQUE