CLASS OF WORK	ADDRESS	NUMBER OF CARDS	DATE	DESCRIPTION
2	320 ROMA NE	4/35	2/78	SITE LAYOUT

DIST

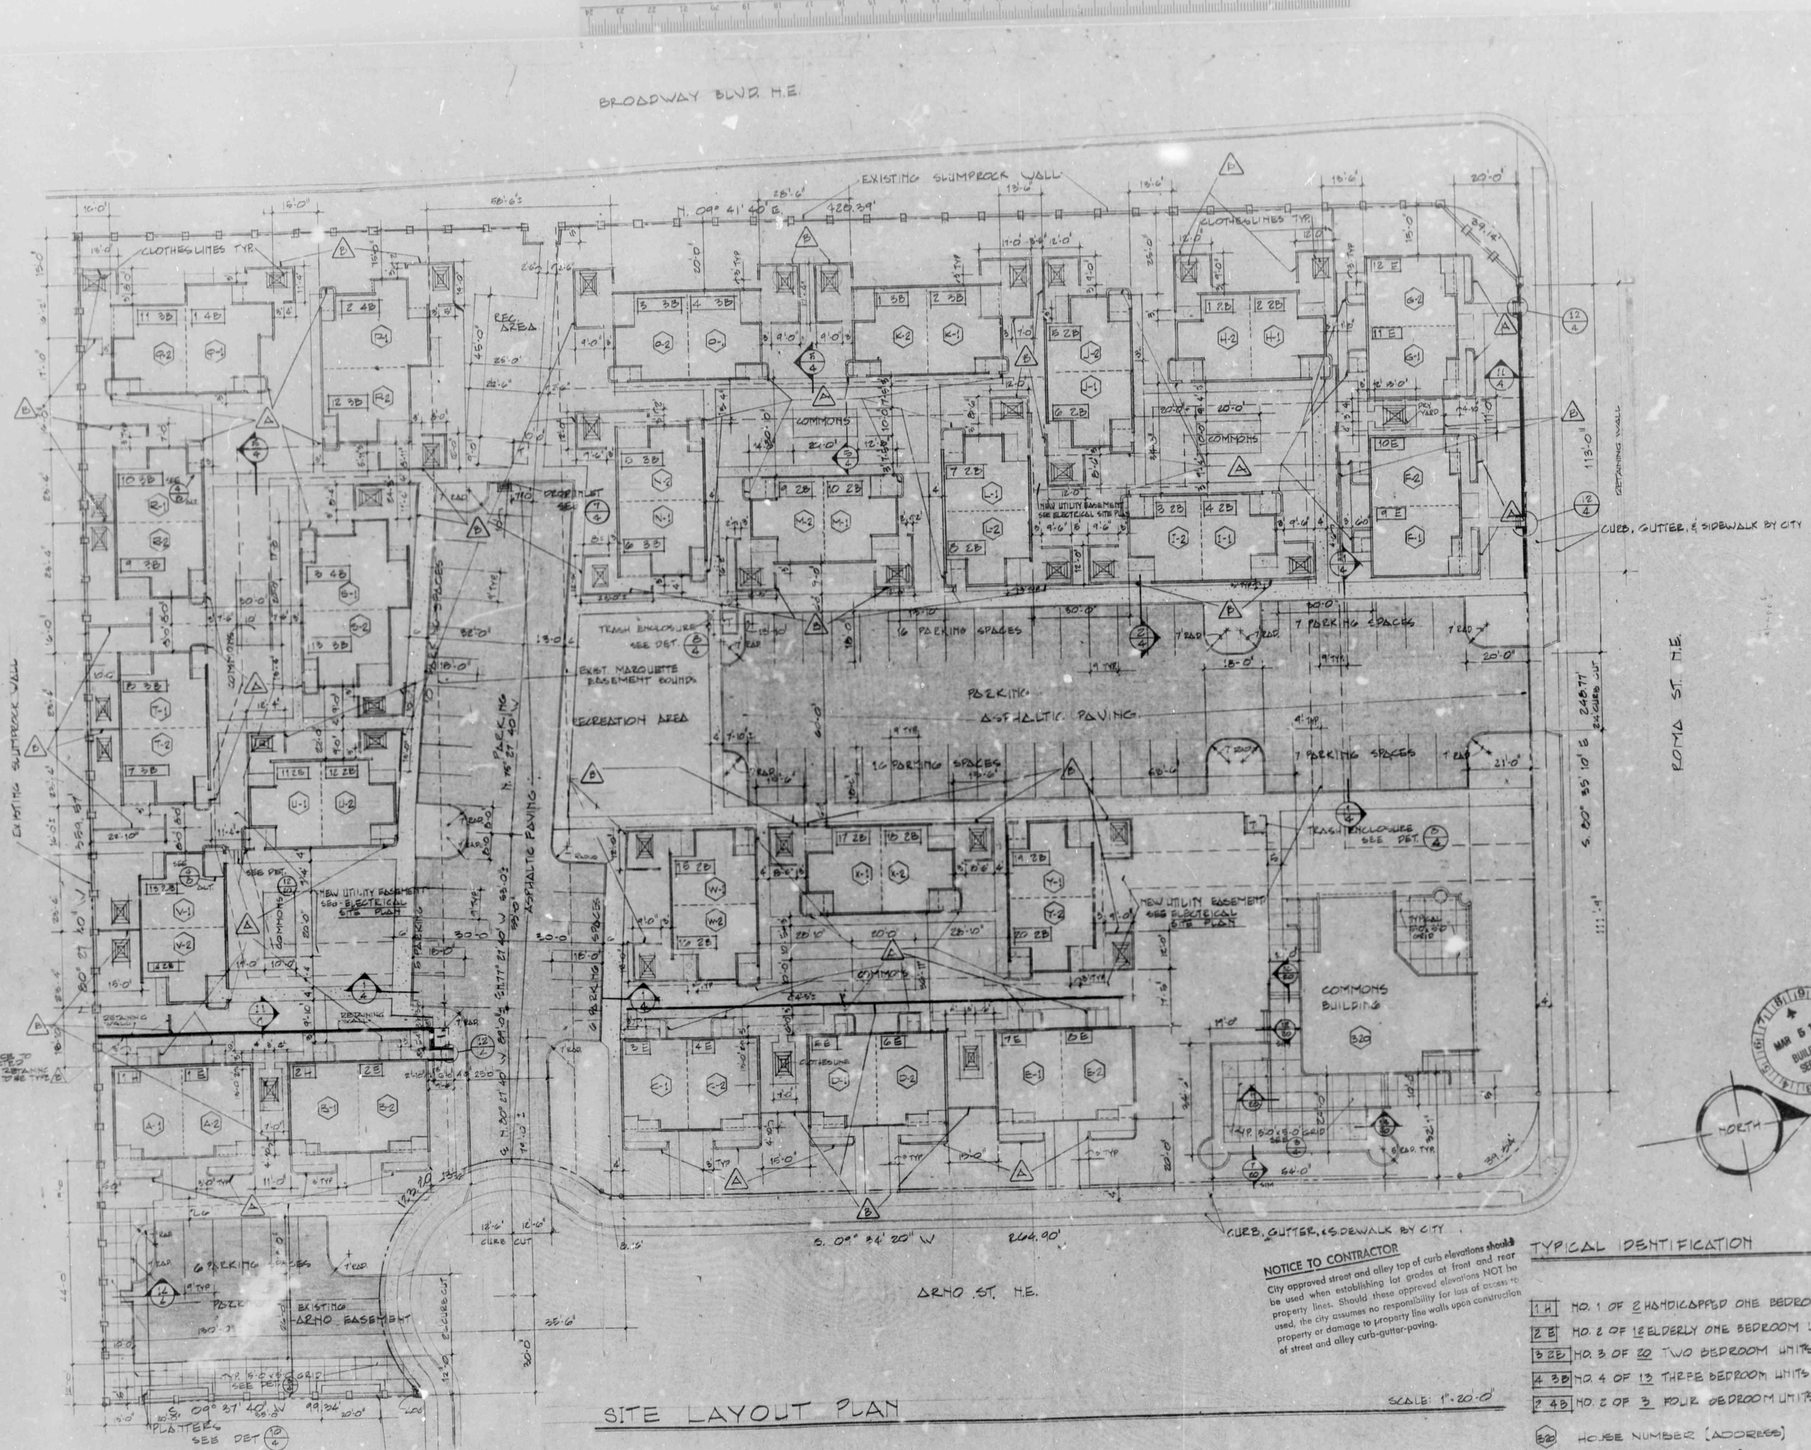

SITE LAYOUT PLAN

SCALE: 1"=20'-0"

NOTICE TO CONTRACTOR

City approved street and alley top of curb elevations should be used when establishing lot grades at front and rear property lines. Should these approved elevations NOT be used, the city assumes no responsibility for loss of access to property or damage to property line walls upon construction of street and alley curb-gutter-paving.

TYPICAL IDENTIFICATION

- 1 H — NO. 1 OF 2 HANDICAPPED ONE BEDROOM UNIT
- 2 E — NO. 2 OF 12 ELDERLY ONE BEDROOM UNITS
- 3 2B — NO. 3 OF 20 TWO BEDROOM UNITS
- 4 3B — NO. 4 OF 13 THREE BEDROOM UNITS
- 2 4B — NO. 2 OF 3 FOUR BEDROOM UNITS
- (5) — HOUSE NUMBER (ADDRESS)
- T — TRASH ENCLOSURES (3)
- A — MASONRY STUCCO FENCE SEE DET. 7/4
- B — WOOD STAKE FENCE SEE DET. 8/4

CITY OF ALBUQUERQUE

The microimage of this document is certified to be an accurate copy of the original document as it appears in the files of the BUILDING AND INSPECTION DIVISION

Mary Lou Cooper, City Clerk/Recorder

MAR 5 1974
BUILDING SECTION

MITCHELL & WRIGHT ARCHITECTS

PROJECT

SHEET TITLE

DRAWN BY

2

C-22"

CITY OF ALBUQUERQUE