CLASS OF WORK	ADDRESS	NUMBER OF CARDS	DATE	DESCRIPTION
2	320 ROMA NE	10/35	2/78	STRUCTURAL DET

DIST

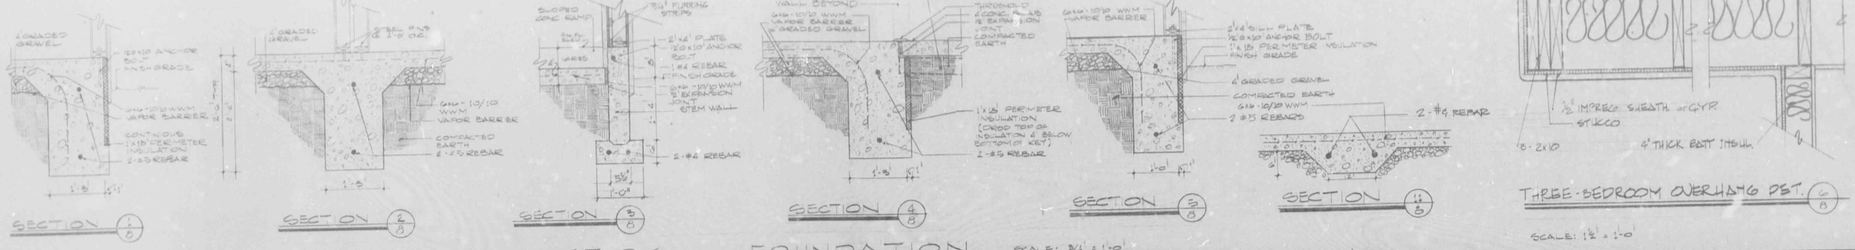

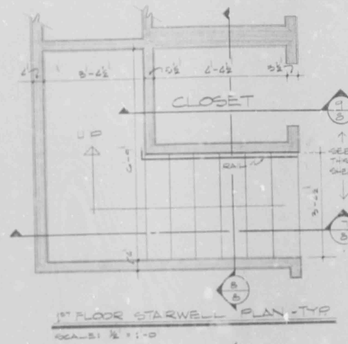

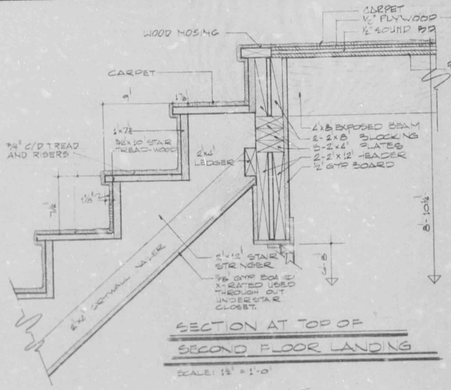

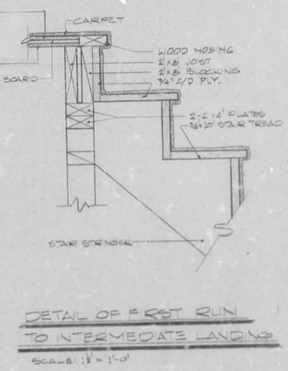

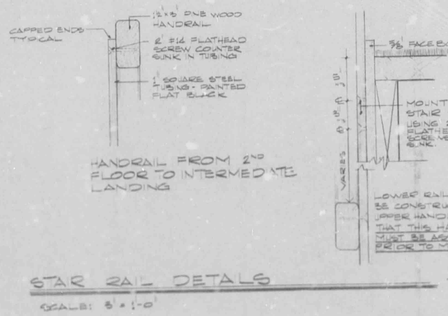

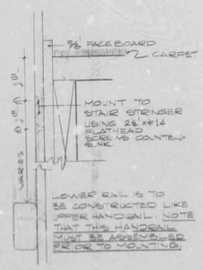

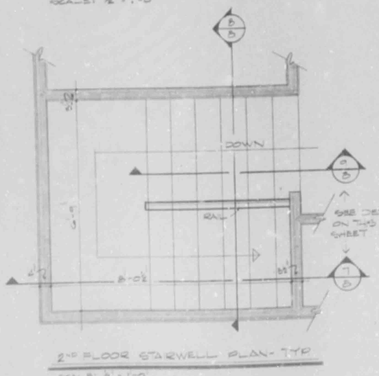

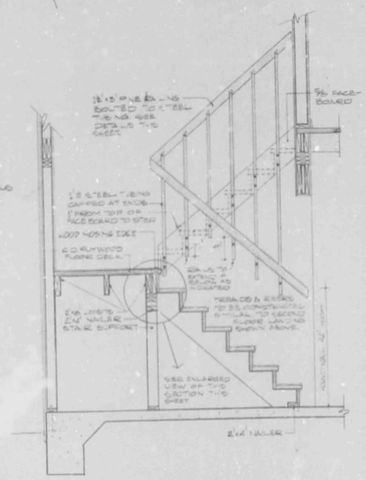

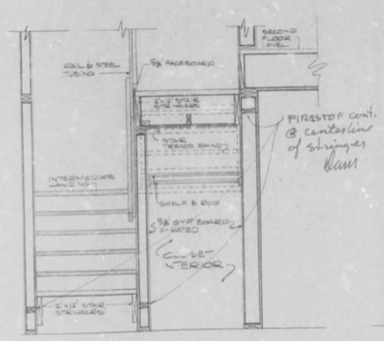

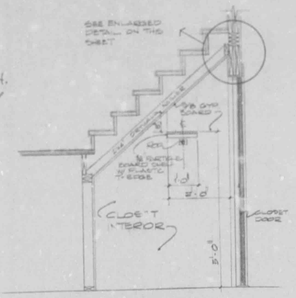

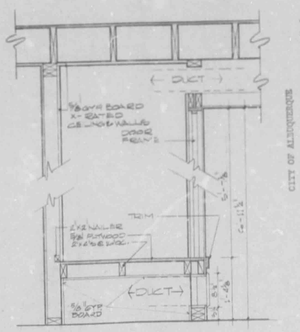

CITY OF ALBUQUERQUE

The plannings of this document is certified to be accurate and complete as of the date of approval by the BUILDING INSPECTION DIVISION

CITY OF ALBUQUERQUE

STAIR DETAILS

SHEET TITLE

PROJECT

MITCHELL & WRIGHT ARCHITECTS

DRAWN BY J. D. RC.

22" 17" 11" 8.5"