CLASS OF WORK	ADDRESS	NUMBER OF CARDS	DATE	DESCRIPTION
2	320 ROMA NE	22/35	2/78	UTIL SITE PL

DIST

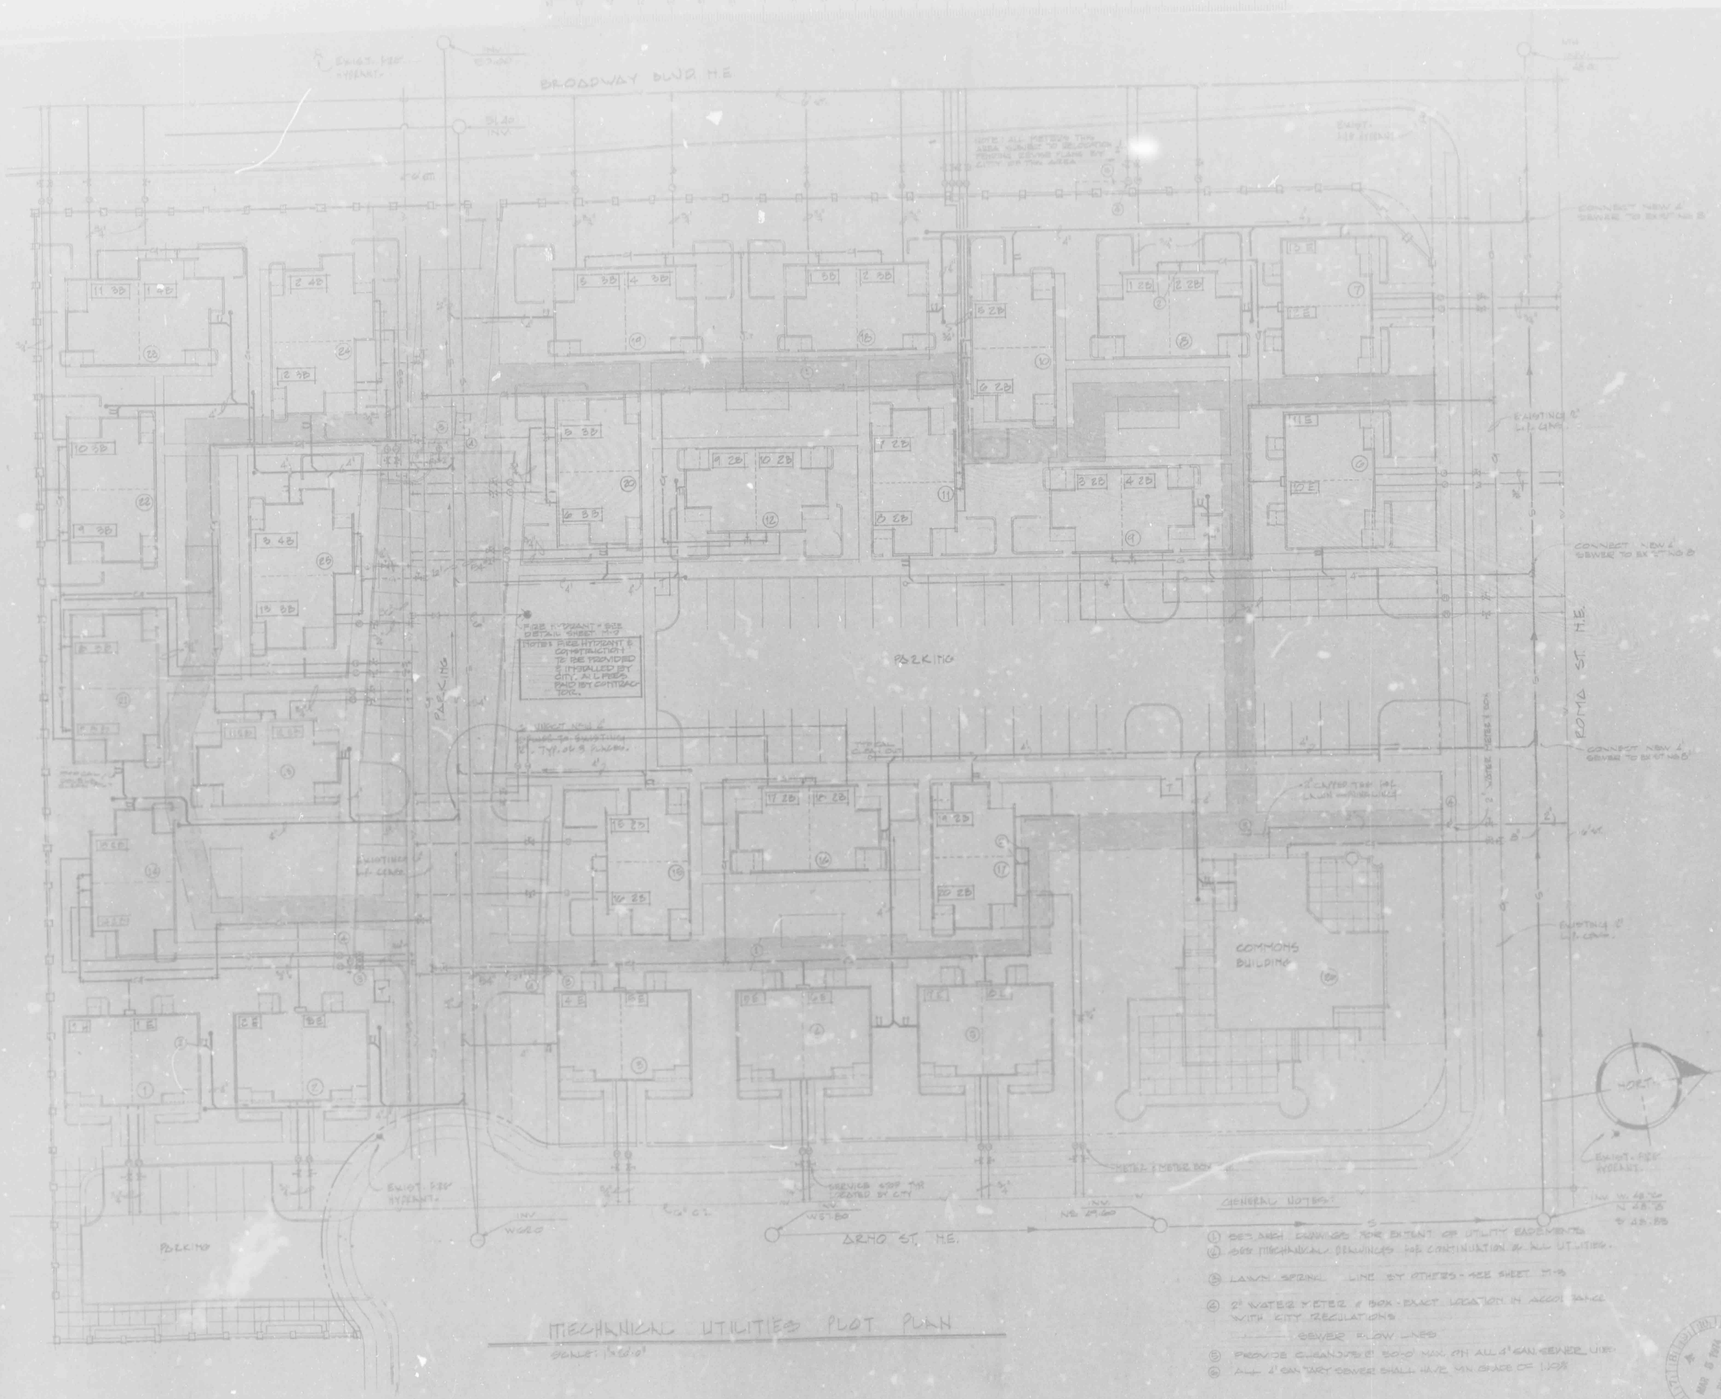

MECHANICAL UTILITIES PLOT PLAN

SCALE: 1"=20'-0"

MITCHELL & WRIGHT ARCHITECTS PROJECT

SHEET TITLE

CITY OF ALBUQUERQUE