CLASS OF WORK	ADDRESS	NUMBER OF CARDS	DATE	DESCRIPTION	DIST
2	320 ROMA NE	21/35	2/78	WALL SEC & DET	

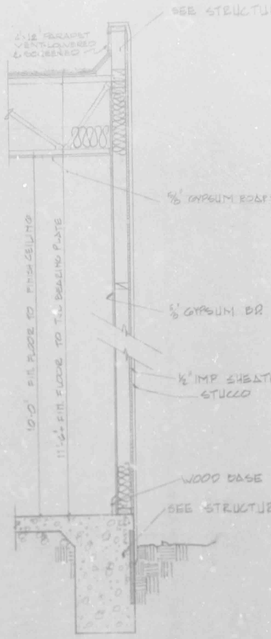

SECTION ¾"=1'-0" 1/20

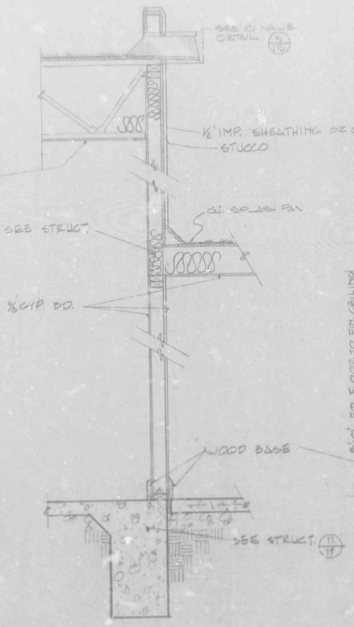

SECTION ¾"=1'-0" 5/20

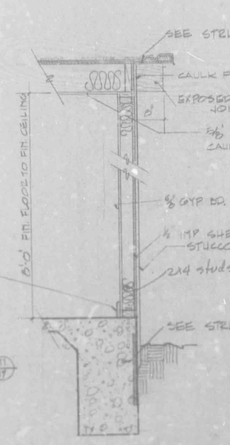

SECTION ¾"=1'-0" 9/20

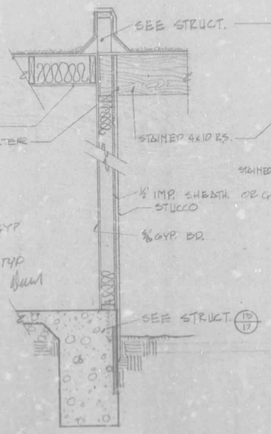

SECTION ¾"=1'-0" 9/20

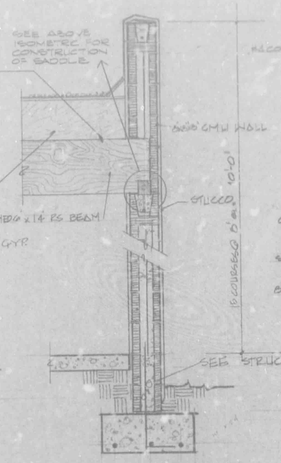

SECTION ¾"=1'-0" 9/20

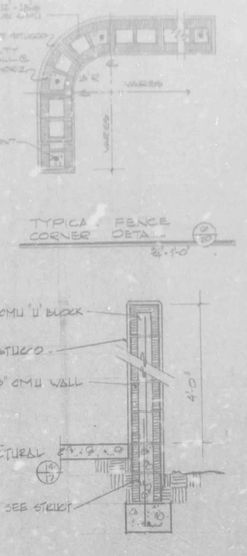

DETAIL ¾"=1'-0" 7/20

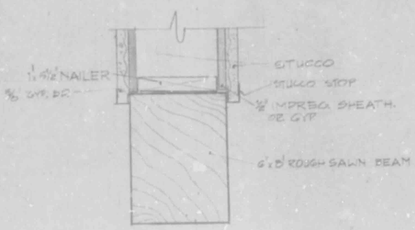

BEAM @ WALL OPENING 8/20

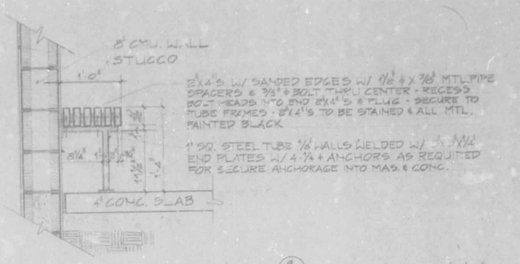

WOOD BENCH DETAIL 9/20 1"=1'-0"

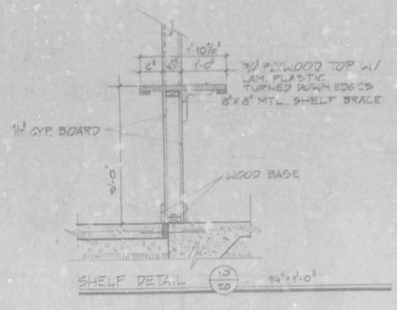

SHELF DETAIL 10/20 ¾"=1'-0"

CITY OF ALBUQUERQUE
The microfilm of this document is certified to be an accurate copy of the original document as it appears in the files of the
PLANNING AND INSPECTION DIVISION
Date 10
City Engineer, City Clerk/Recorder

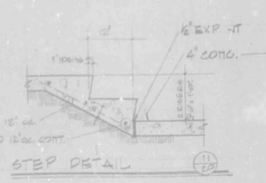

STEP DETAIL 11/20

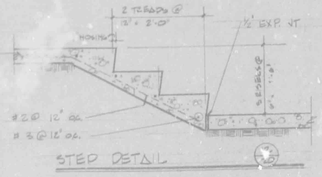

STEP DETAIL 12/20

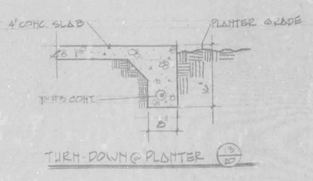

TURN-DOWN @ PLANTER 13/20

TERRACE PAVING DETAILS SCALE: ¾"=1'-0"

CITY OF ALBUQUERQUE

DRAWN BY
SHEET TITLE
PROJECT
MITCHELL & WRIGHT ARCHITECTS
20

22" 17" 11" 8.5"